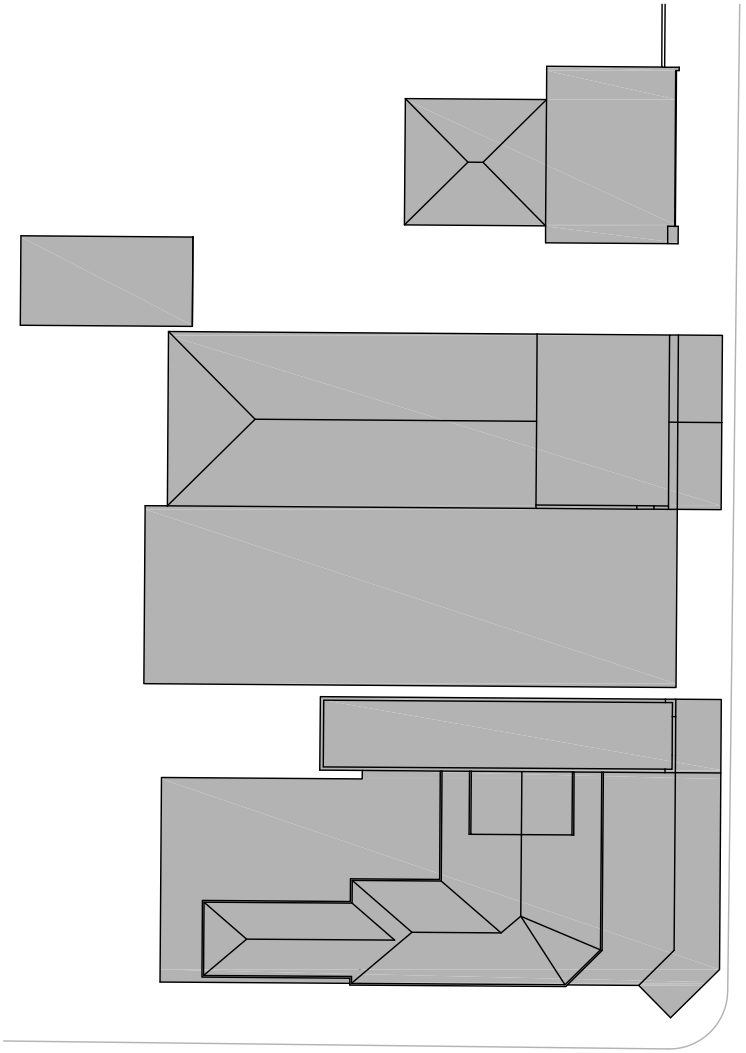

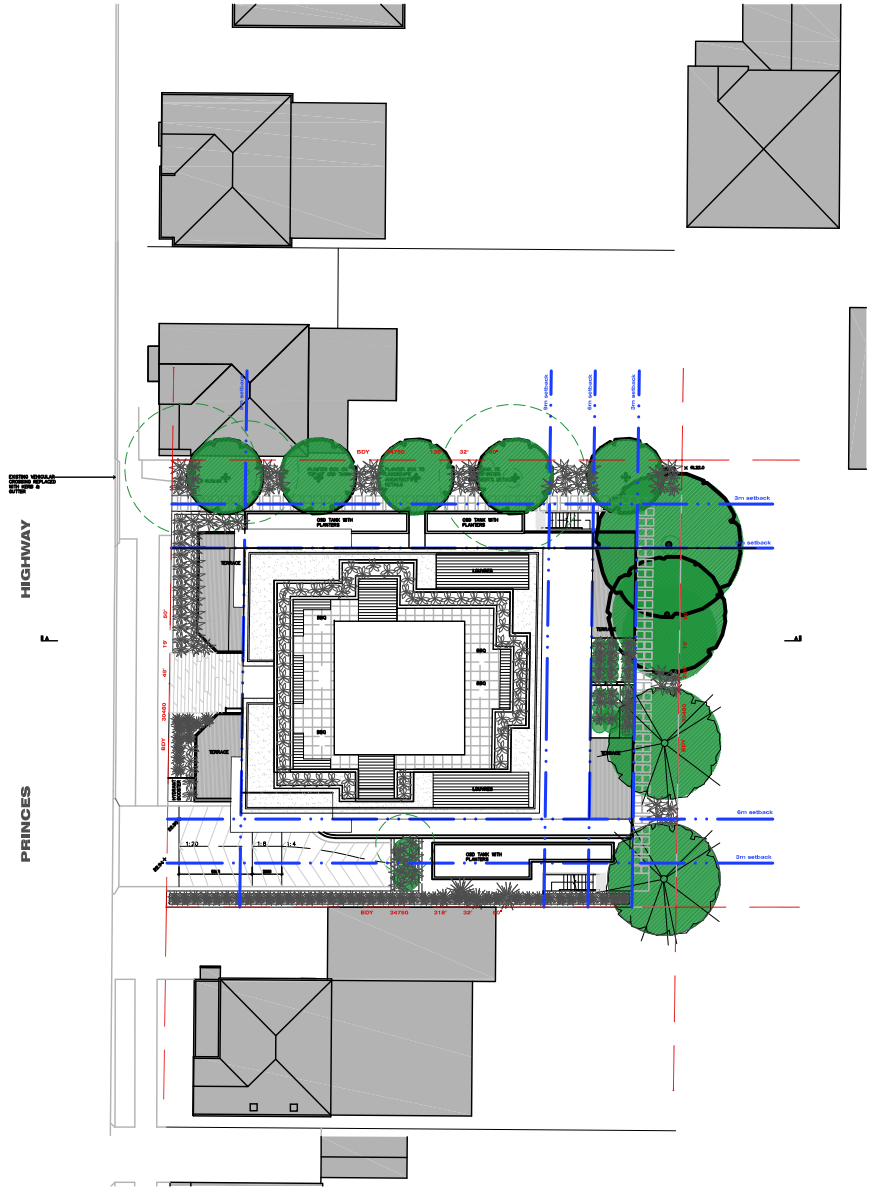

SITE PLAN

SCALE: 1:500

N

198-200 Princes Highway, Kogarah Bay

Charles Tang Design

Urban Design – Architecture – Interior Design
T : 0481 799 557
W : www.charlestangdesign.com.au
E : charlest@charlestangdesign.com.au

© Copyright – All rights reserved. No part of this design to be altered or reproduced without written permission from Charles Tang Design Pty Ltd.

issue	date	description
A	20/12/2017	Development Application

title : **NOTIFICATION PLAN**

job # : 1718 Geoform
scale : 1:500 @ A4
date : Nov 2017

IMPORTANT:
do not scale from drawings work to figured dimensions only verify all dimensions on site

report any discrepancy to Charles Tang Design Pty Ltd all work to be best practice + to comply with all relevant codes and A.S

drawing number : DA7.07
issue : A